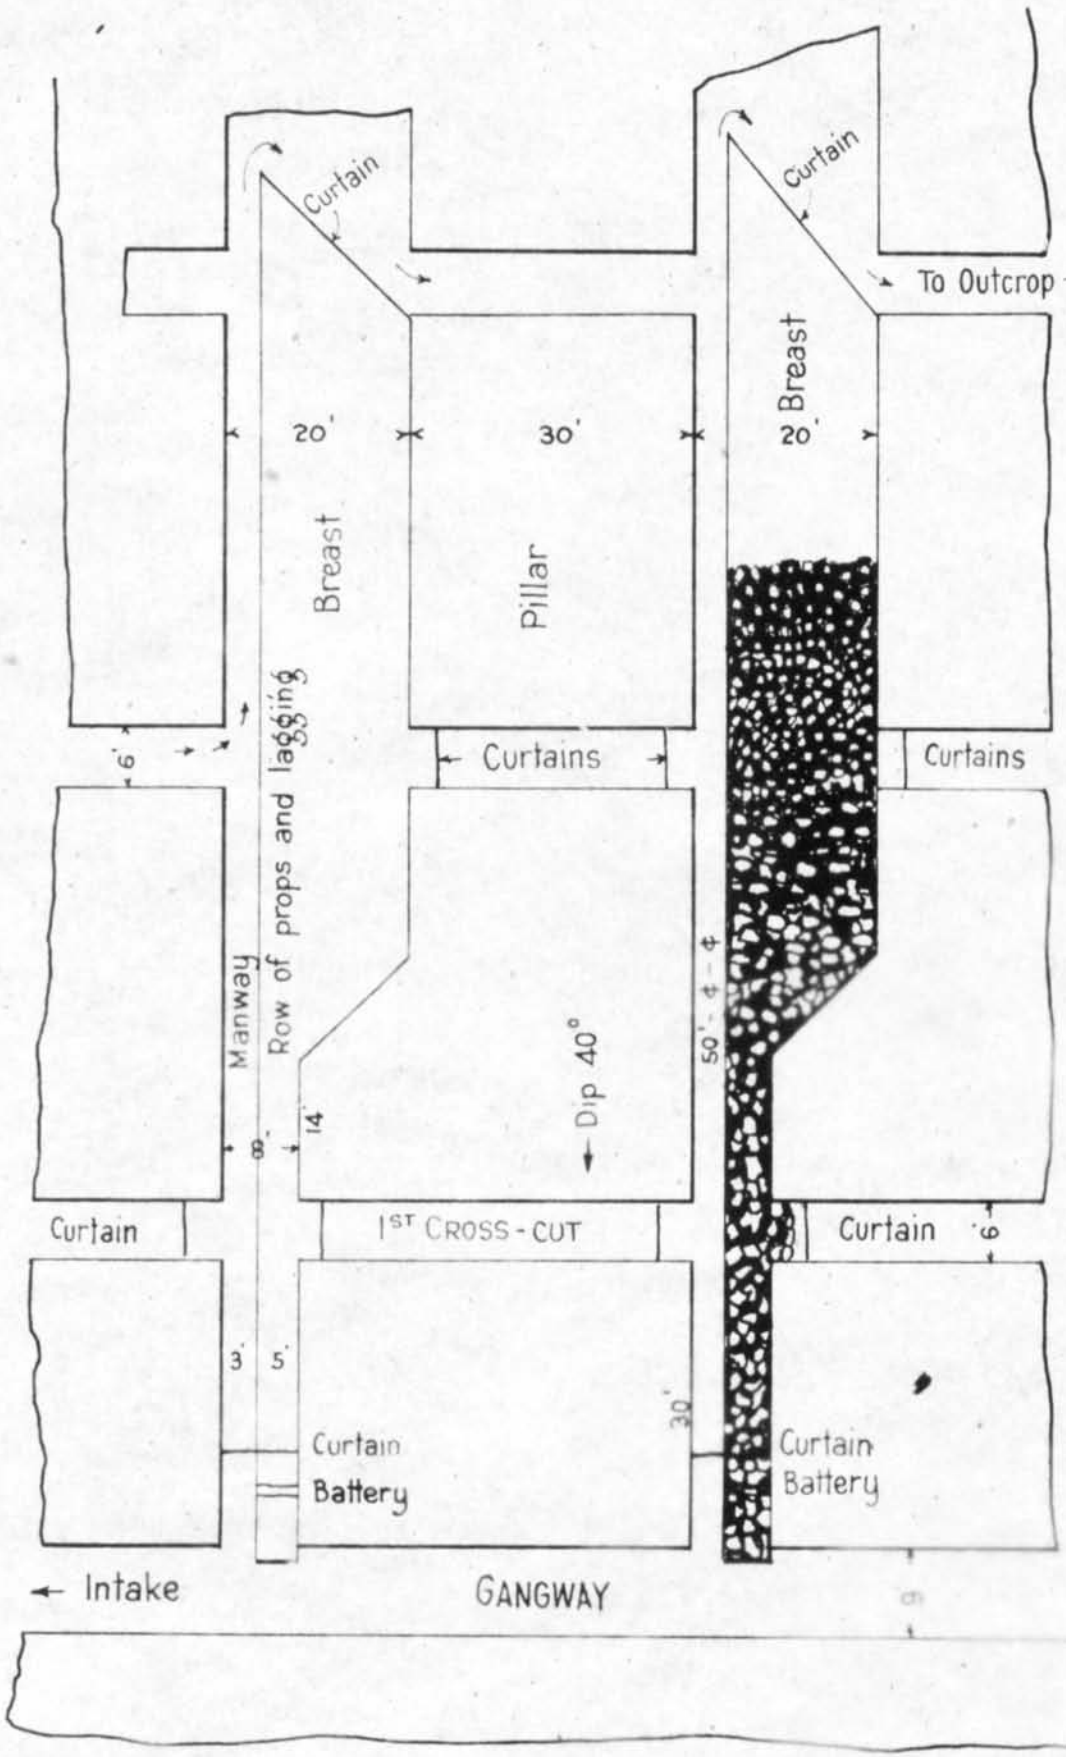

PLAN OF WORKINGS
Scale 1" = 20'

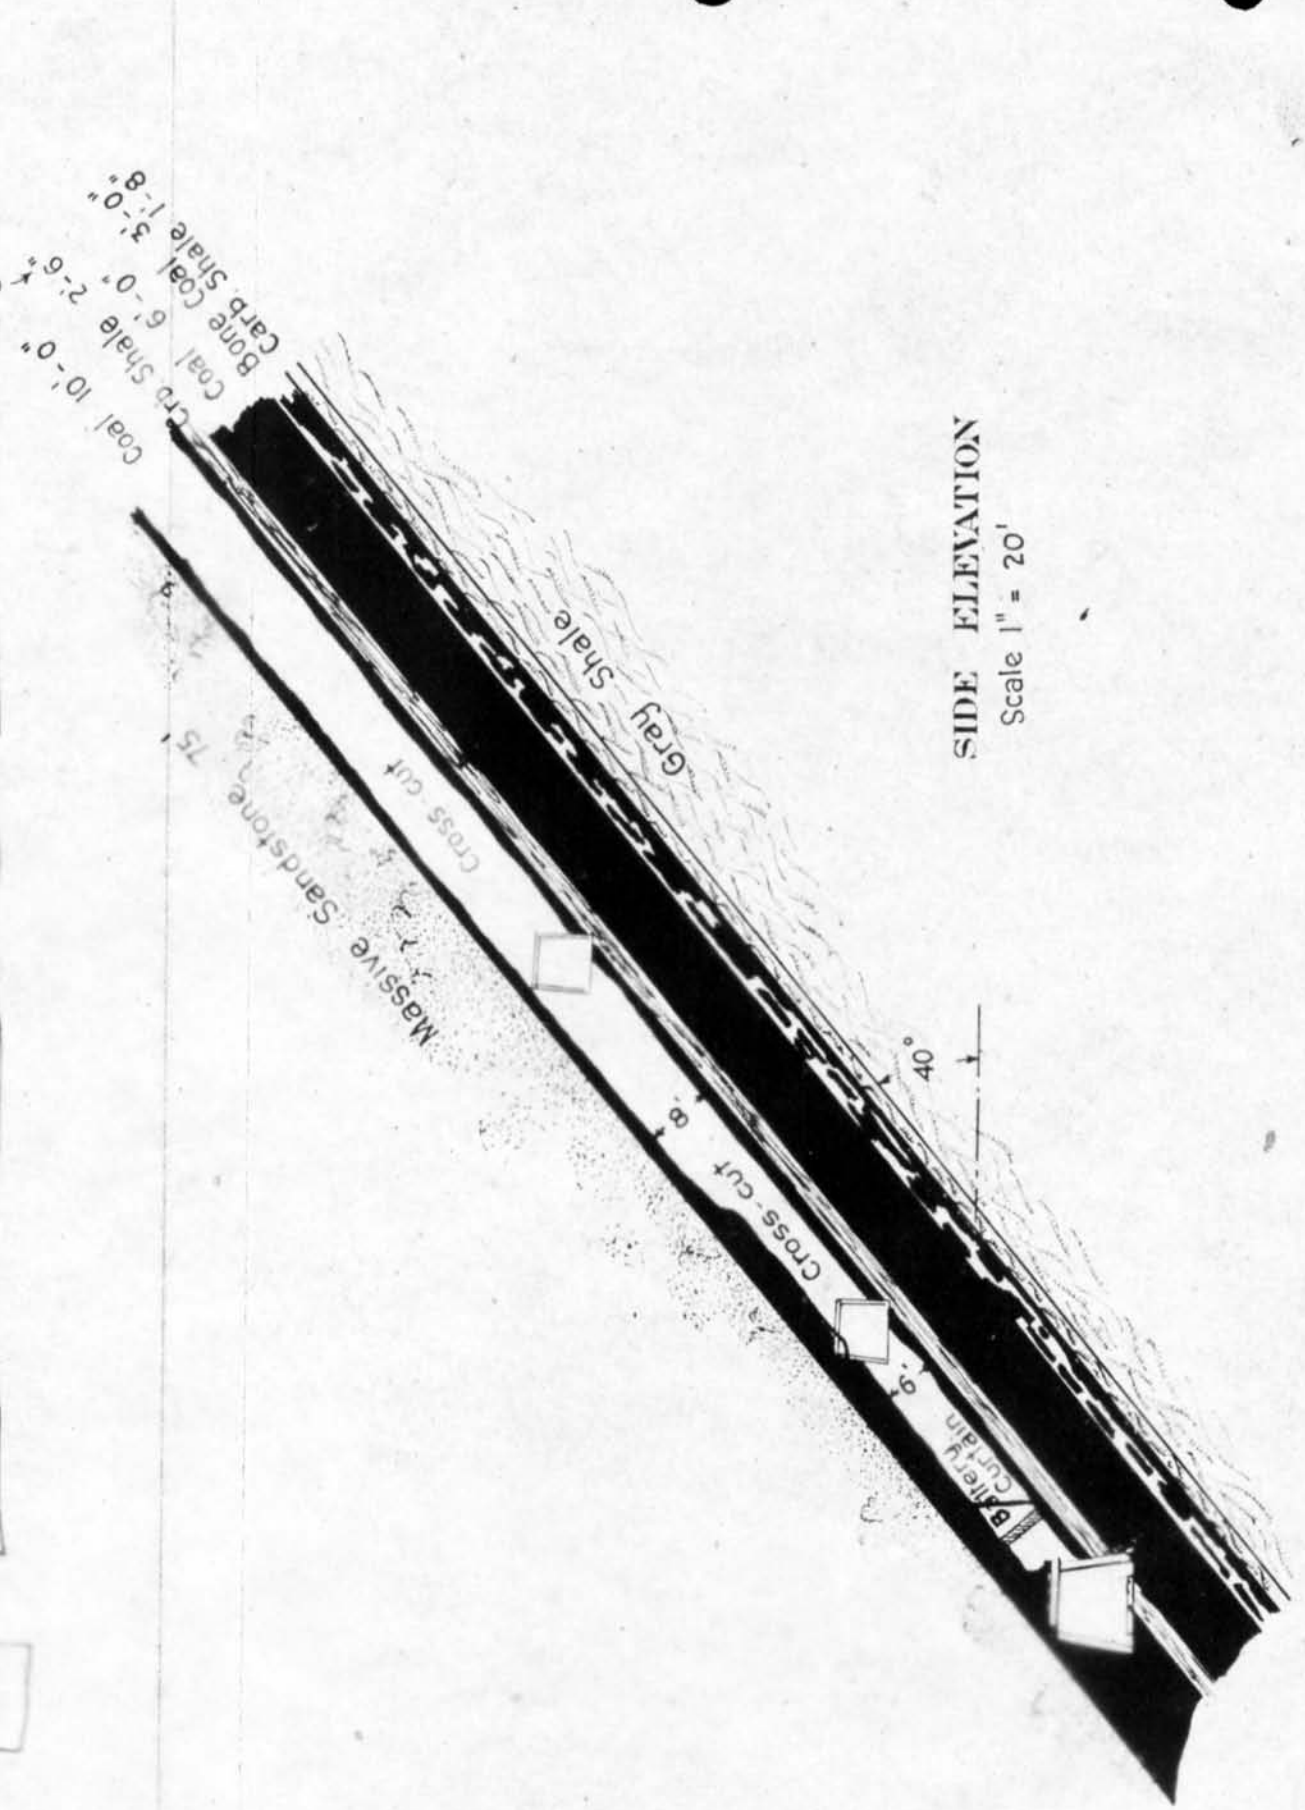

SIDE ELEVATION
Scale 1" = 20'